
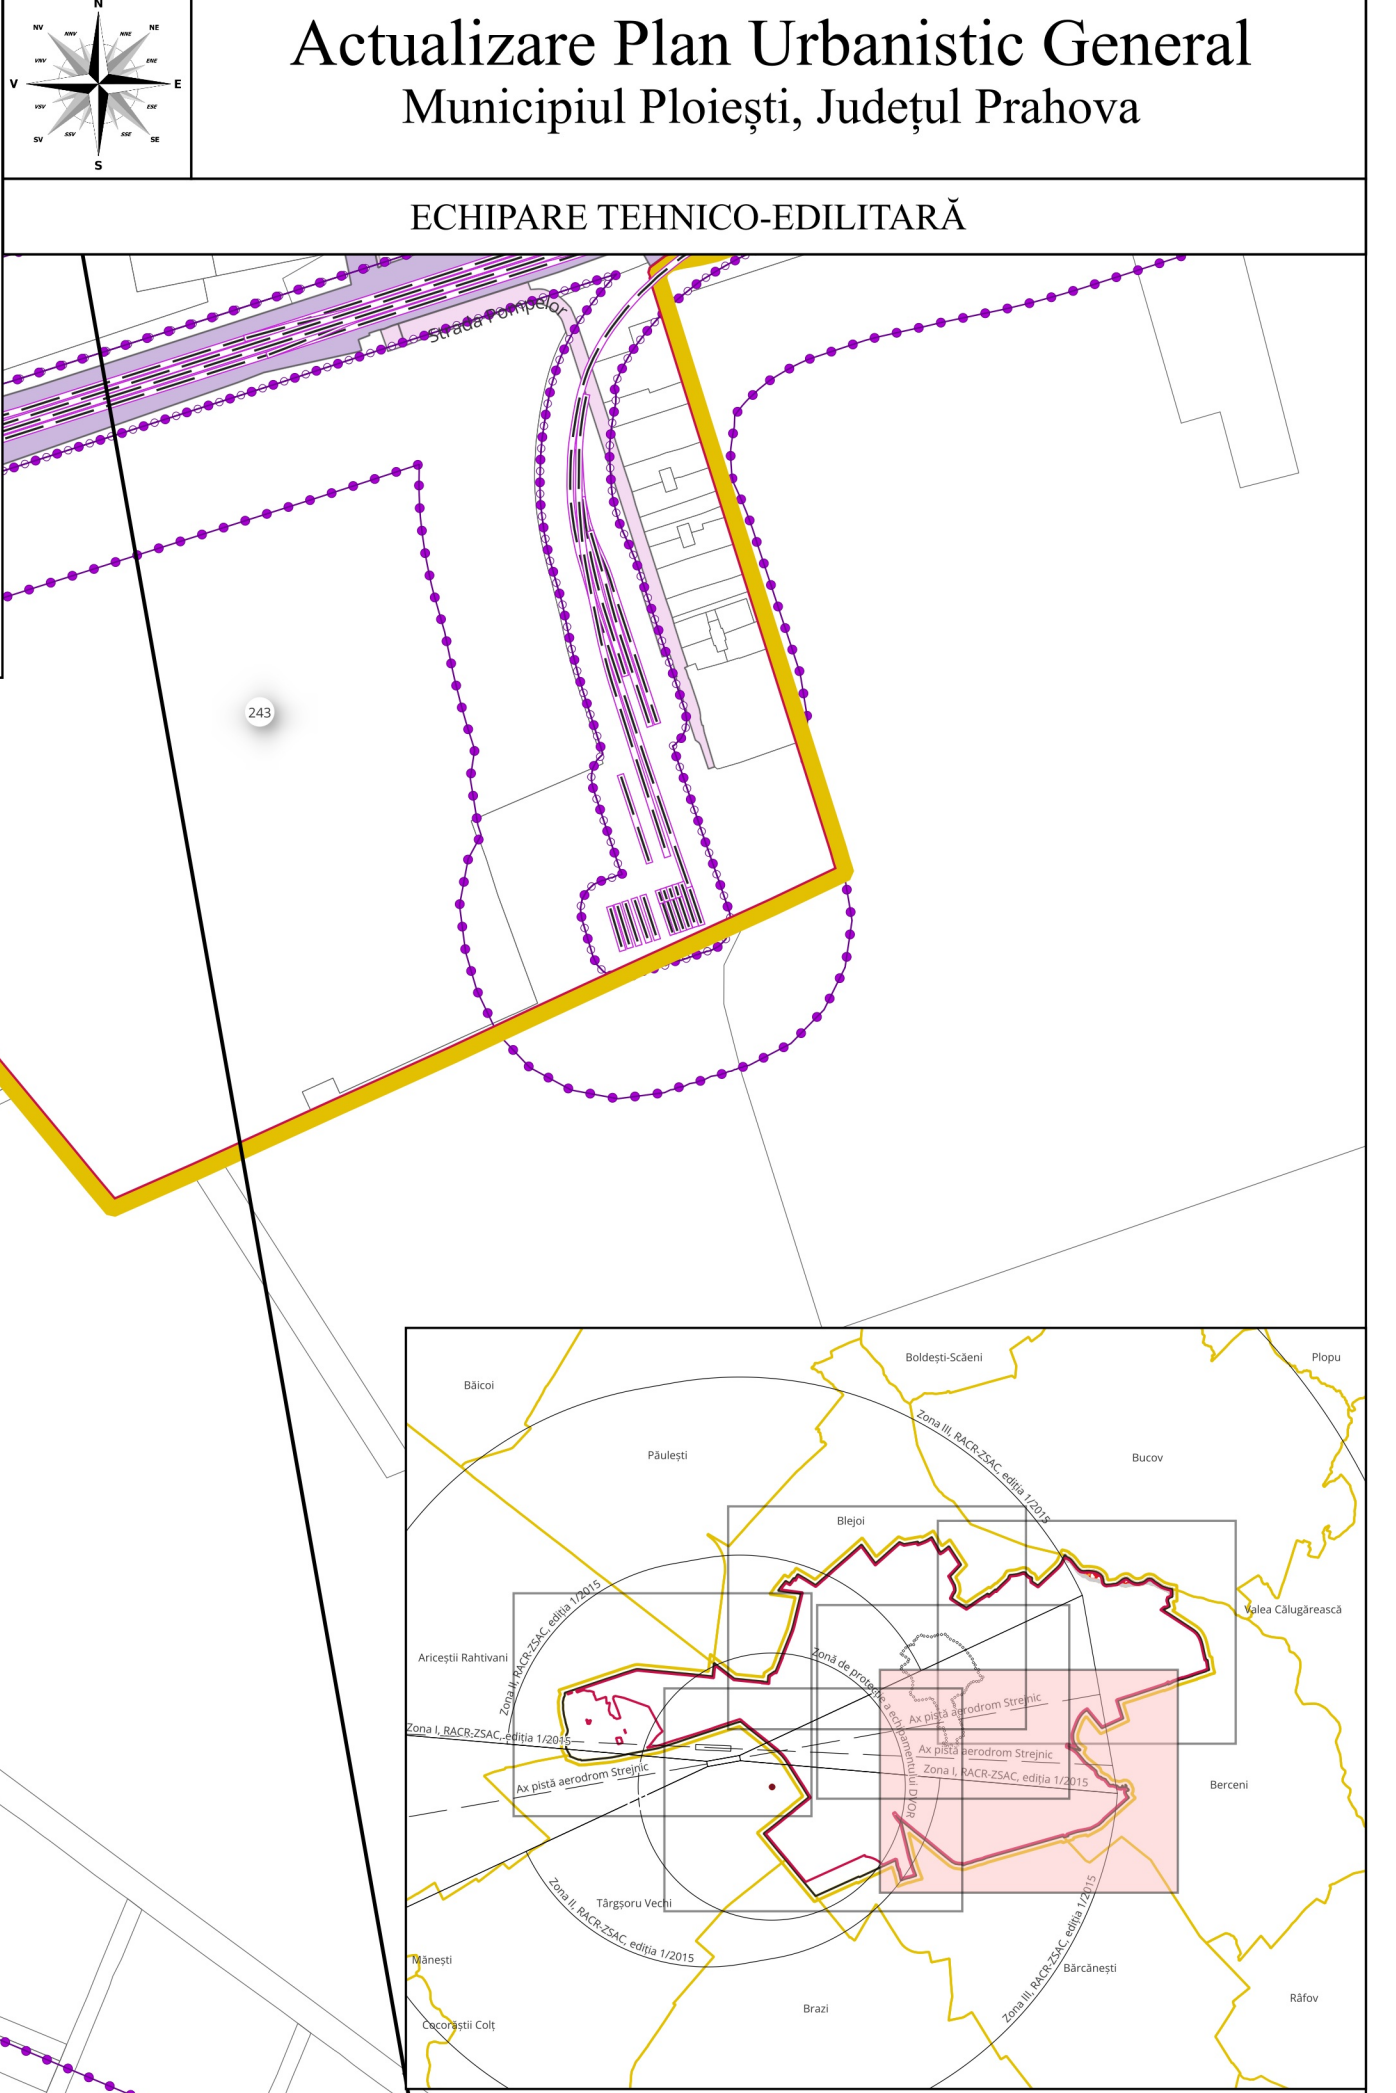
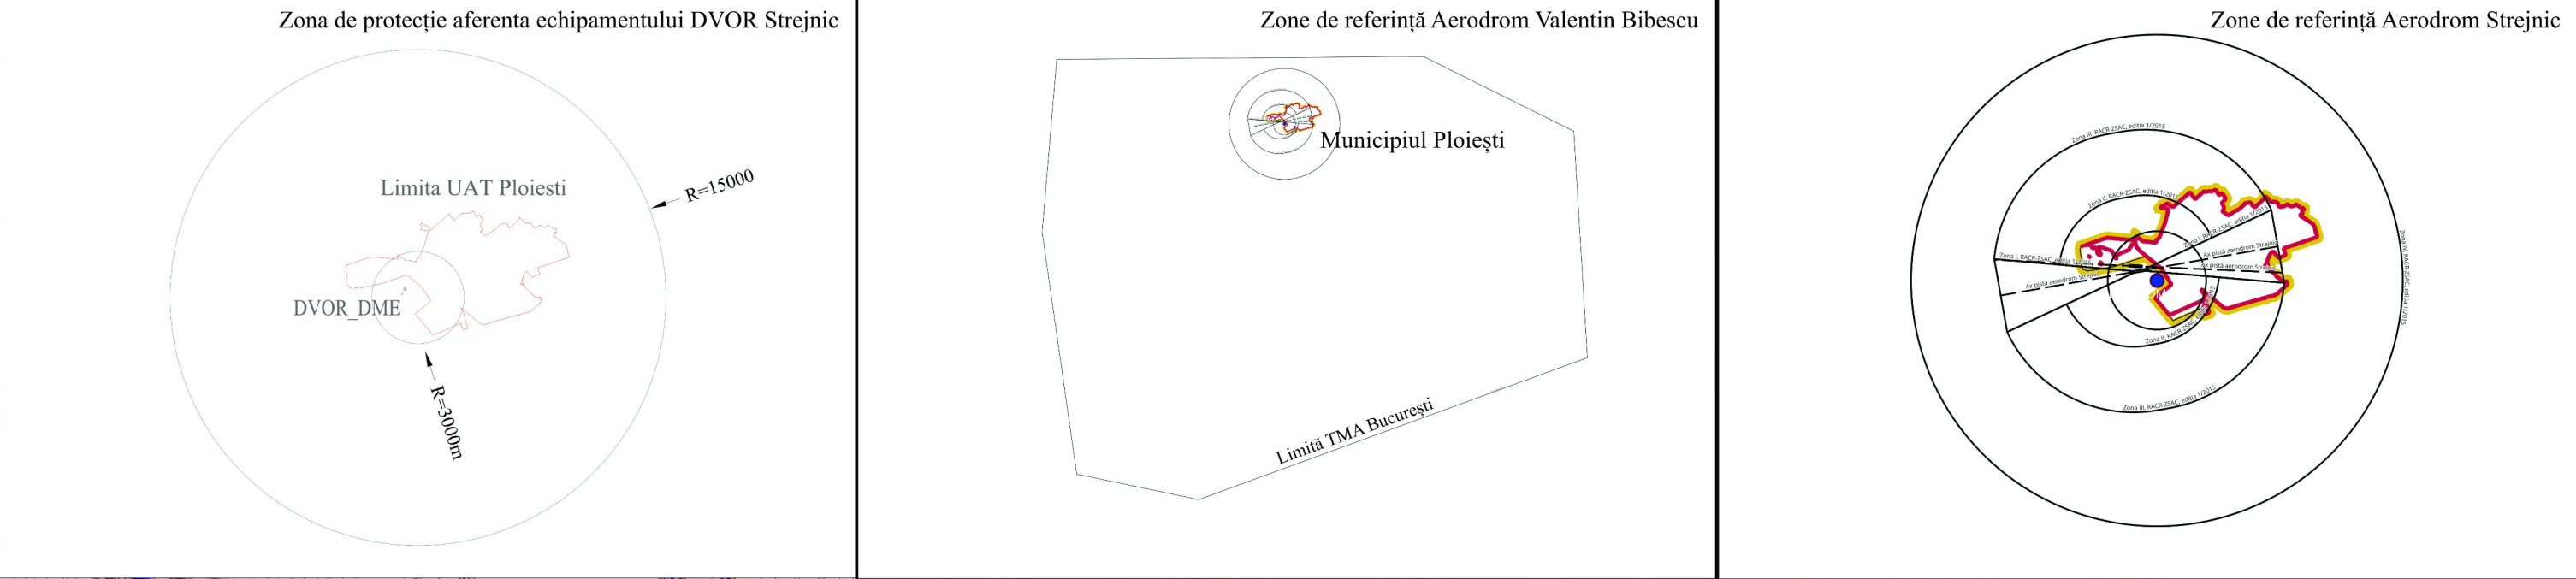


LEGENDĂ

- LIMITE**
- Limita UAT învecinate
 - Limita UAT Municipiul Ploiești
 - Limita interavlian propusă
 - Limita zonei centrale - Reglementată prin documentația urbanistică de tip PUZ - Plan Urbanistic Zonal Municipiul Ploiești - Zona Centrală
- AERONAUTICA**
- Zone aeronautice I-IV
- Ax pistă
 - Zona I aeronautică
 - Zona II aeronautică
 - Zona III aeronautică
 - Zonă de protecție a echipamentului DVOR
- RETELE**
- APA NOVA**
- Rețele alimentare apă - Apă Novă
 - Rețea canalizare apă - Apă Novă
- TERMO_PLOIESTI**
- Puncte termice
 - Coridor de protecție tehnică de 5 m de o parte și de alta a conductelor termice primare aeriene, măsurată de la limita exterioră a instalației
 - Rețea termică primară de apă fierbinte cu conducte clasice montate aerian TIP 2
 - Rețea termică primară de apă fierbinte cu conducte clasice montate în canal termic
 - Zonă de protecție a rețelilor termice secundare, 2 m de o parte și de alta a conductelor
 - Rețea termică secundară de încălzire și apă caldă de consum cu conducte izolate clasic montate în canal termic
 - Rețea termică secundară de tranziț cu conducte izolate clasic, cu coșul din polietilen montate în subsolul construcțiilor
 - Rețea termică nefuncțională
 - Canale vizibile pe rețea
- CAI DE COMUNICATIE**
- Treceri la nivel cu calea ferată
 - Pasaje rutiere
 - AX strazi propuse
 - Ax strazi existente - propunere majorare profil
 - Ax strazi propuse - trasee noi
- Căi de comunicație pe șină**
- Căi ferate CFR
 - Linie de tramvai
- Zone de protecție**
- ZRS - Zone reglementare suplimentară**
- Zonă de siguranță a infrastructurii feroviare – 20 m, situată de o parte și de alta a axei căii ferate, conform OUG 12/1998, actualizată ultima dată în 12.09.2025
 - Zonă de protecție a infrastructurii feroviare – 100 m, situată de o parte și de alta a axei căii ferate, conform OUG 12/1998, actualizată ultima dată în 12.09.2025
 - Zonă de protecție sanitară cimitir - 50 m, OMS 119/2014 pentru aprobarea „Normelor de igienă și a recomandărilor privind mediul de viață a populației”, actualizat
 - Zonă de protecție și siguranță aferentă stației electrice de transformare 110/20 kV – 20 m măsurată de la limita incintei/împrejurimii stației, conform Legii energiei electrice și a gazelor naturale nr. 123/2012
- ZONIFICARE FUNCIONALĂ - REGLEMENTĂRI**
- Fond forestier
 - UTR-AP - Ape și Lucii de Apă
 - UTR-IE - Infrastructuri Edilitare și Utilități
 - UTR-TF - Infrastructuri Feroviare și Zone Adiacente
 - UTR-TR - Rețea Majoră de Transport Rutier

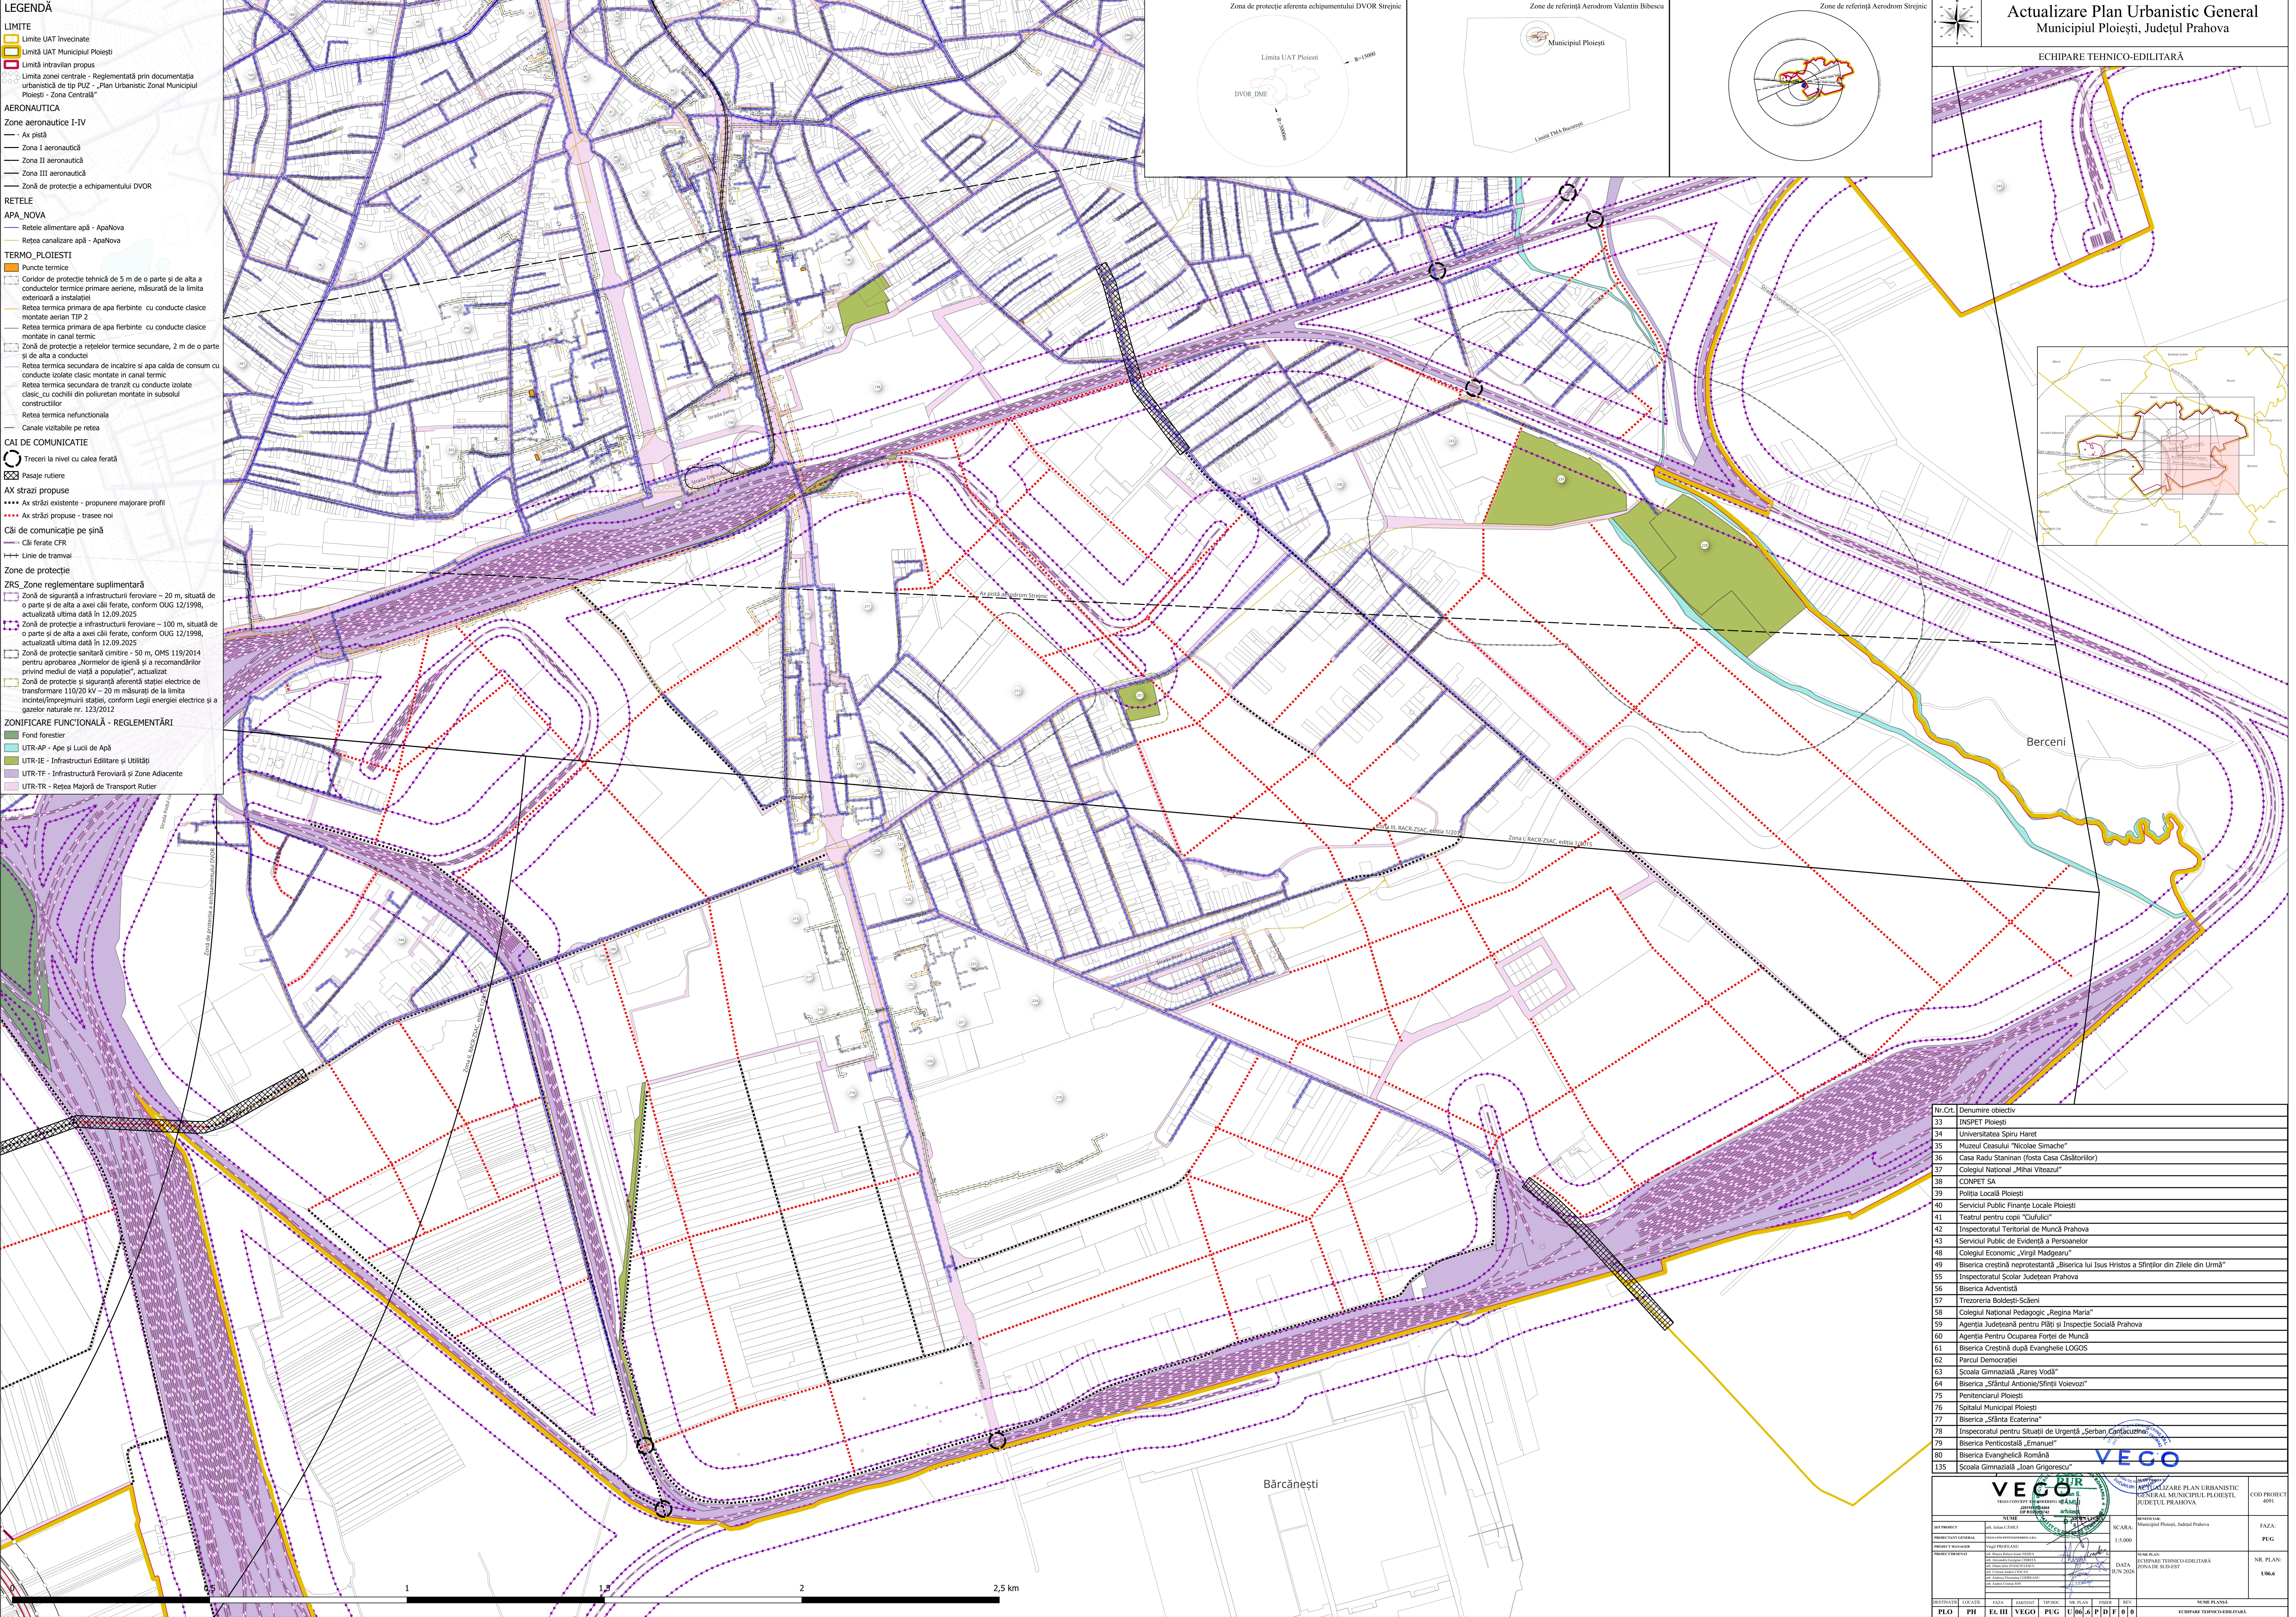

Nr.Crt.		Denumire obiectiv	
33		INSPET Ploiești	
34		Universitatea Spiru Haret	
36		Casa Radu Stanian (fosta Casa Cășătorilor)	
37		Colegiul Național „Mihai Viteazul”	
38		COMPET SA	
39		Poliția Locală Ploiești	
40		Serviciul Public Finante Locale Ploiești	
41		Teatrul pentru copii „Ciufuți”	
42		Inspectoratul Teritorial de Muncă Prahova	
43		Serviciul Public de Evidență a Persoanelor	
48		Colegiul Economic „Virgil Madgearu”	
49		Biserica creștină neprotestantă „Biserica lui Isus Hristos a Sfinților din Zilele din Urma”	
55		Inspectoratul Școlar Județean Prahova	
56		Biserica Adventistă	
57		Trezoreria Boldesti-Scieni	
58		Colegiul Național Pedagogic „Regina Maria”	
59		Agentia Județeană pentru PIAȘI și Inspectie Socială Prahova	
60		Agentia Pentru Ocuparea Forței de Muncă	
61		Biserica Creștină după Evanghelia LOGOS	
62		Parcul Democratiei	
64		Biserica „Sfântul Antonie/Sfinții Voievozi”	
75		Penitenciarul Ploiești	
76		Spitalul Municipal Ploiești	
77		Biserica „Sfânta Ecaterina”	
78		Inspectoratul pentru Situații de Urgență „Serban Cantacuzino”	
79		Biserica Pentecostală „Emanuel”	
80		Biserica Evanghelică Română	
135		Școala Gimnazială „Ioan Grigorescu”	

VEGO		VEGO		VEGO	
